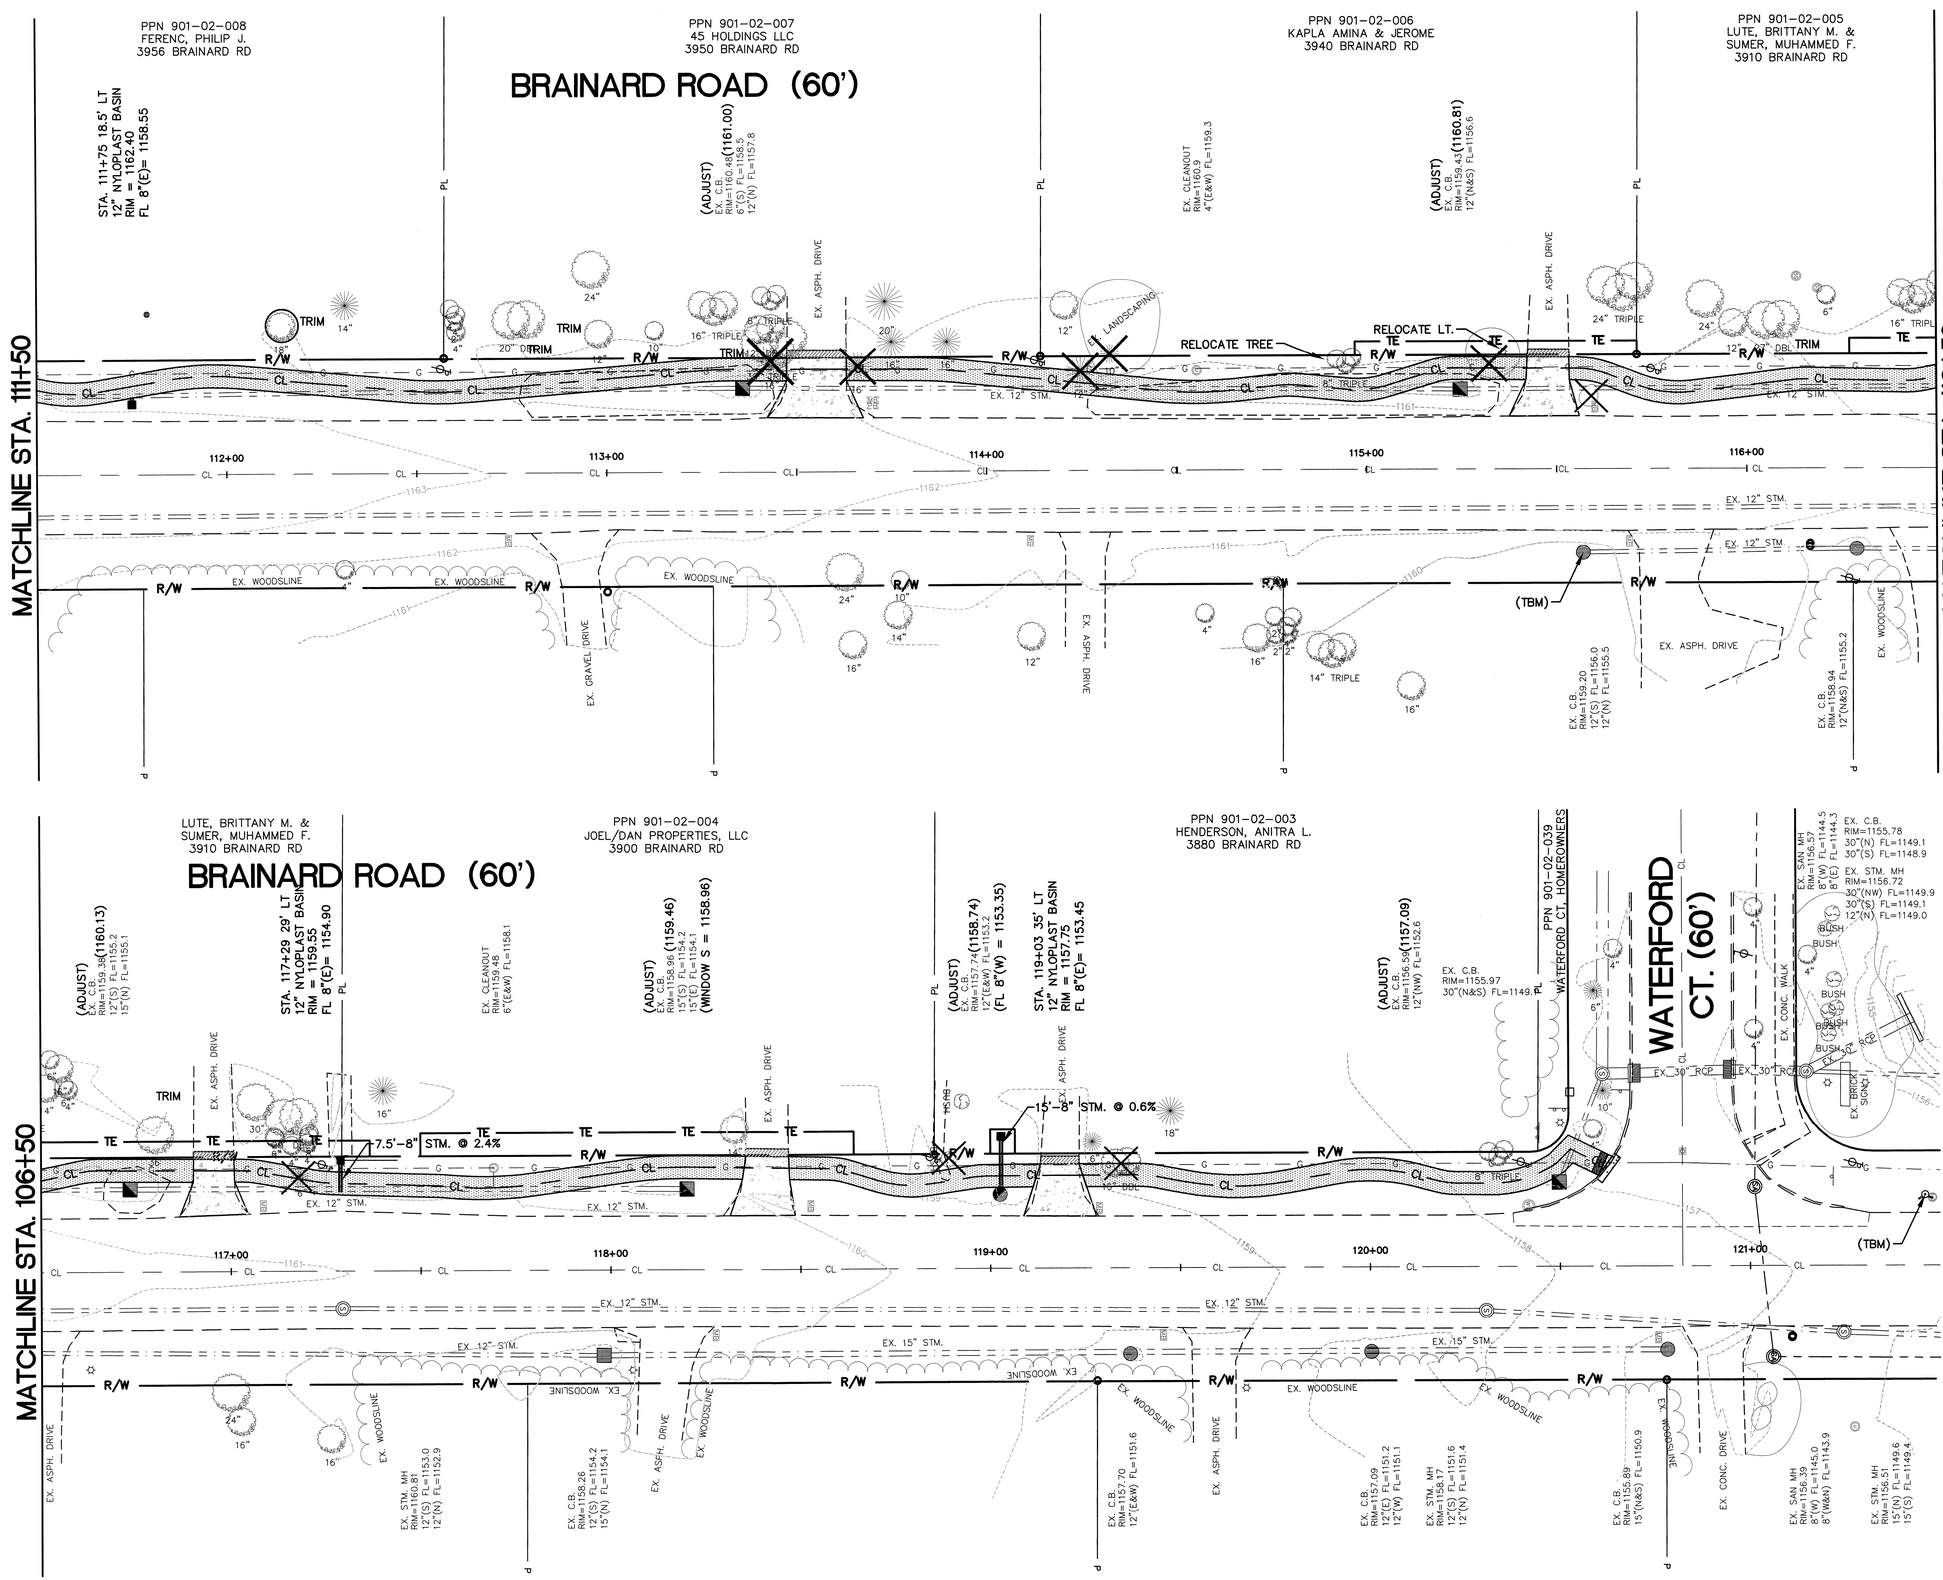

BENCH MARK

STA. 115+57, 22' RT.
EXISTING STORM CASTING
3919 BRAINARD ROAD
TOP=1159.20

BENCH MARK

STA. 121+46, 18.5' LT.
EXISTING HYDRANT TOP
3860 BRAINARD ROAD
TOP=1159.02

LEGEND

- PROPOSED RECREATIONAL TRAIL
- PROPOSED CONCRETE DRIVE
- EA — PROPOSED EASEMENT
- TE — TEMPORARY EASEMENT
- EXISTING TREE REMOVED
- EXISTING TREE TO BE TRIMMED
- 1104.49 — PROPOSED SPOT GRADE
- CASTING ADJUSTED TO GRADE
- PROPOSED DRAINAGE
- GRAVEL DRIVE REPAIR
- ASPHALT DRIVE REPAIR
- PARTIAL DRIVE REPAIR
- PROPOSED TEE INLET
- PROPOSED NYLOPLAST BASIN
- PROPOSED 2'X2' BASIN
- CURB & GUTTER REPAIR
- PROPOSED MANHOLE

NORTH

SCALE IN FEET (HORIZONTAL)
40 20 0 20

STATE OF OHIO
BRIAN D. MADER
NO. 61895
REGISTERED
PROFESSIONAL ENGINEER

NO.	REVISIONS	DATE	BY
6.)			
5.)			
4.)			
3.)			
2.)			
1.)	TRAIL MODIFICATION	2/18/2019	BDM

STEPHEN HOVANCSEK & ASSOCIATES, INC.
CONSULTING ENGINEERS AND PLANNERS
TWO MERIT DRIVE
RICHMOND HEIGHTS, OHIO 44143
PH: (216) 731-6255 FAX: (216) 731-4483

ORANGE VILLAGE, OHIO

RECREATIONAL TRAILS
BID ALTERNATE #5
BRAINARD RD.

JUNE 2018
JOB No. 15-188

C:\2015\15-188_OV_VILLAGE_TRAILS\Dwg_Set\15-188-BC-50_Bid_Alt_5_Brainard_11150-12150.dwg 2/20/2019 3:07:09 PM EST