BENCH MARK

STA. 70+25, 18' LT.
STORM MANHOLE
4989 LANDER ROAD
TOP=1227.73

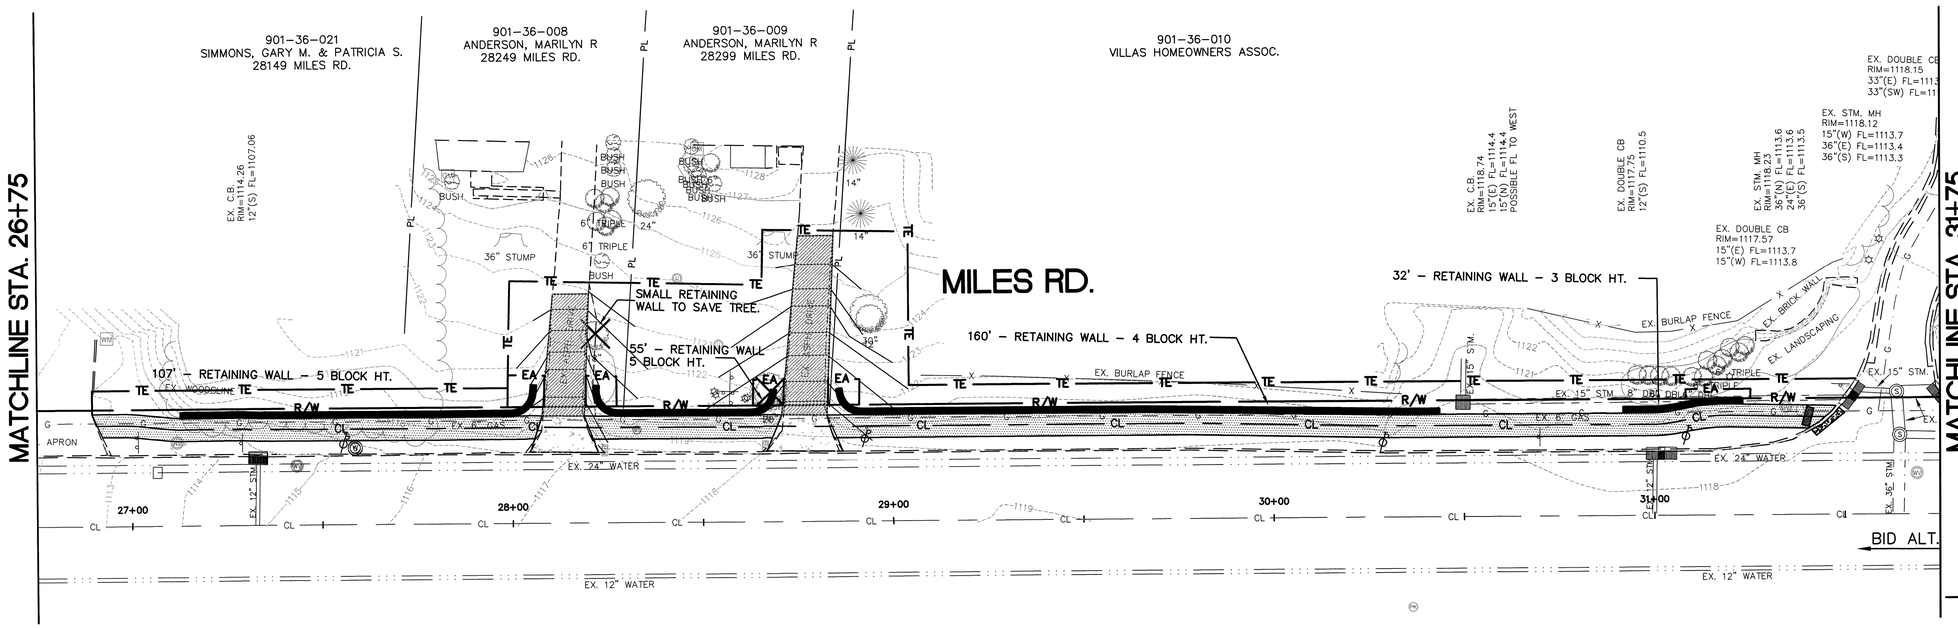

LEGEND

- PROPOSED RECREATIONAL TRAIL
- PROPOSED CONCRETE DRIVE
- EA — PROPOSED EASEMENT
- TE — TEMPORARY EASEMENT
- EXISTING TREE REMOVED
- EXISTING TREE TO BE TRIMMED
- 1104.49 — PROPOSED SPOT GRADE
- CASTING ADJUSTED TO GRADE
- PROPOSED DRAINAGE
- GRAVEL DRIVE REPAIR
- ASPHALT DRIVE REPAIR
- PARTIAL DRIVE REPAIR
- PROPOSED TEE INLET
- PROPOSED NYLOPLAST BASIN
- PROPOSED 2'X2' BASIN
- CURB & GUTTER REPAIR
- PROPOSED MANHOLE

NORTH

SCALE IN FEET (HORIZONTAL) 40 20 0 20

STATE OF OHIO
BRIAN D. MADER
NO. 61895
REGISTERED
PROFESSIONAL ENGINEER

No.	DESCRIPTION	DATE	BY
6.)			
5.)			
4.)			
3.)			
2.)			
1.)	TRAIL ADDITION	2/18/2019	

REVISIONS

STEPHEN HOVANCSEK & ASSOCIATES, INC.
CONSULTING ENGINEERS AND PLANNERS
TWO MERIT DRIVE
RICHMOND HEIGHTS, OHIO 44143
PH: (216) 731-6255 FAX: (216) 731-4483

ORANGE VILLAGE, OHIO

RECREATIONAL TRAILS
BID ALTERNATE #6
MILES ROAD EXTENSION 1
STA 26+75 TO STA 31+75

JANUARY 2019

JOB No. 15-188

G:\2015\15-188 OV VILLAGE TRAILS\Dwg Set\15-188-PG-XX Miles Ext-1(2675-3175).dwg 2/20/2019 3:11:52 PM EST